



final project - Technical univerzity of Liberec
atelier : Doc. Ing. arch. Zdeněk Fránek




location : Unstad, Vestvågøy, Lofoten Islands
project : reconstruction of a see-house (SJØHUS)














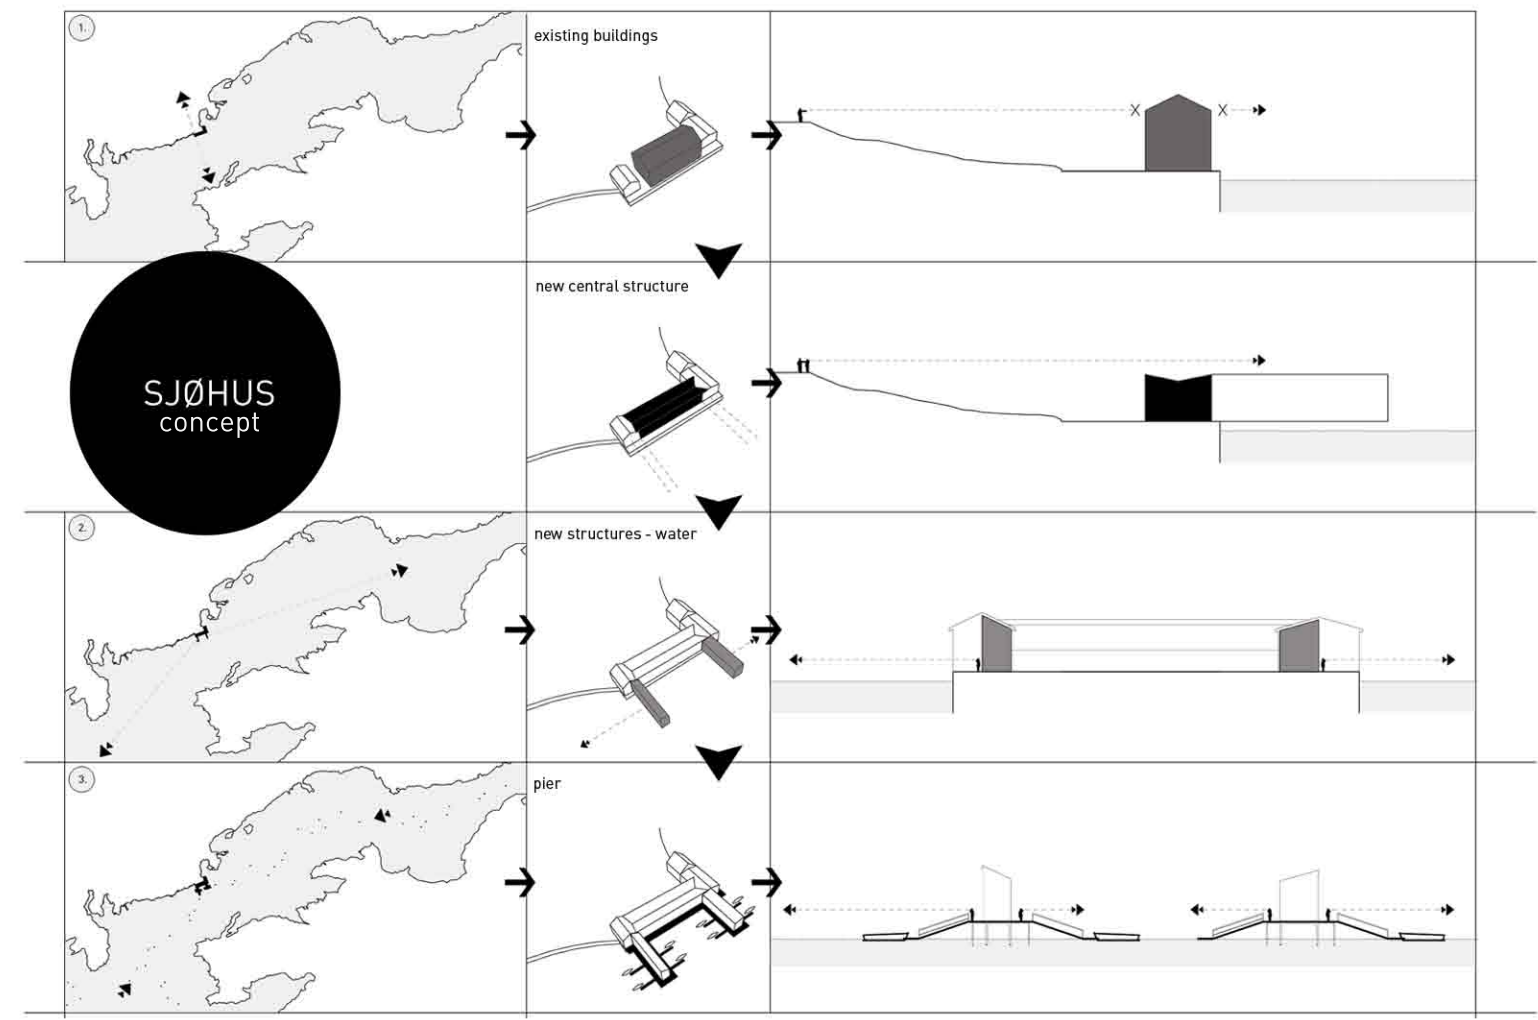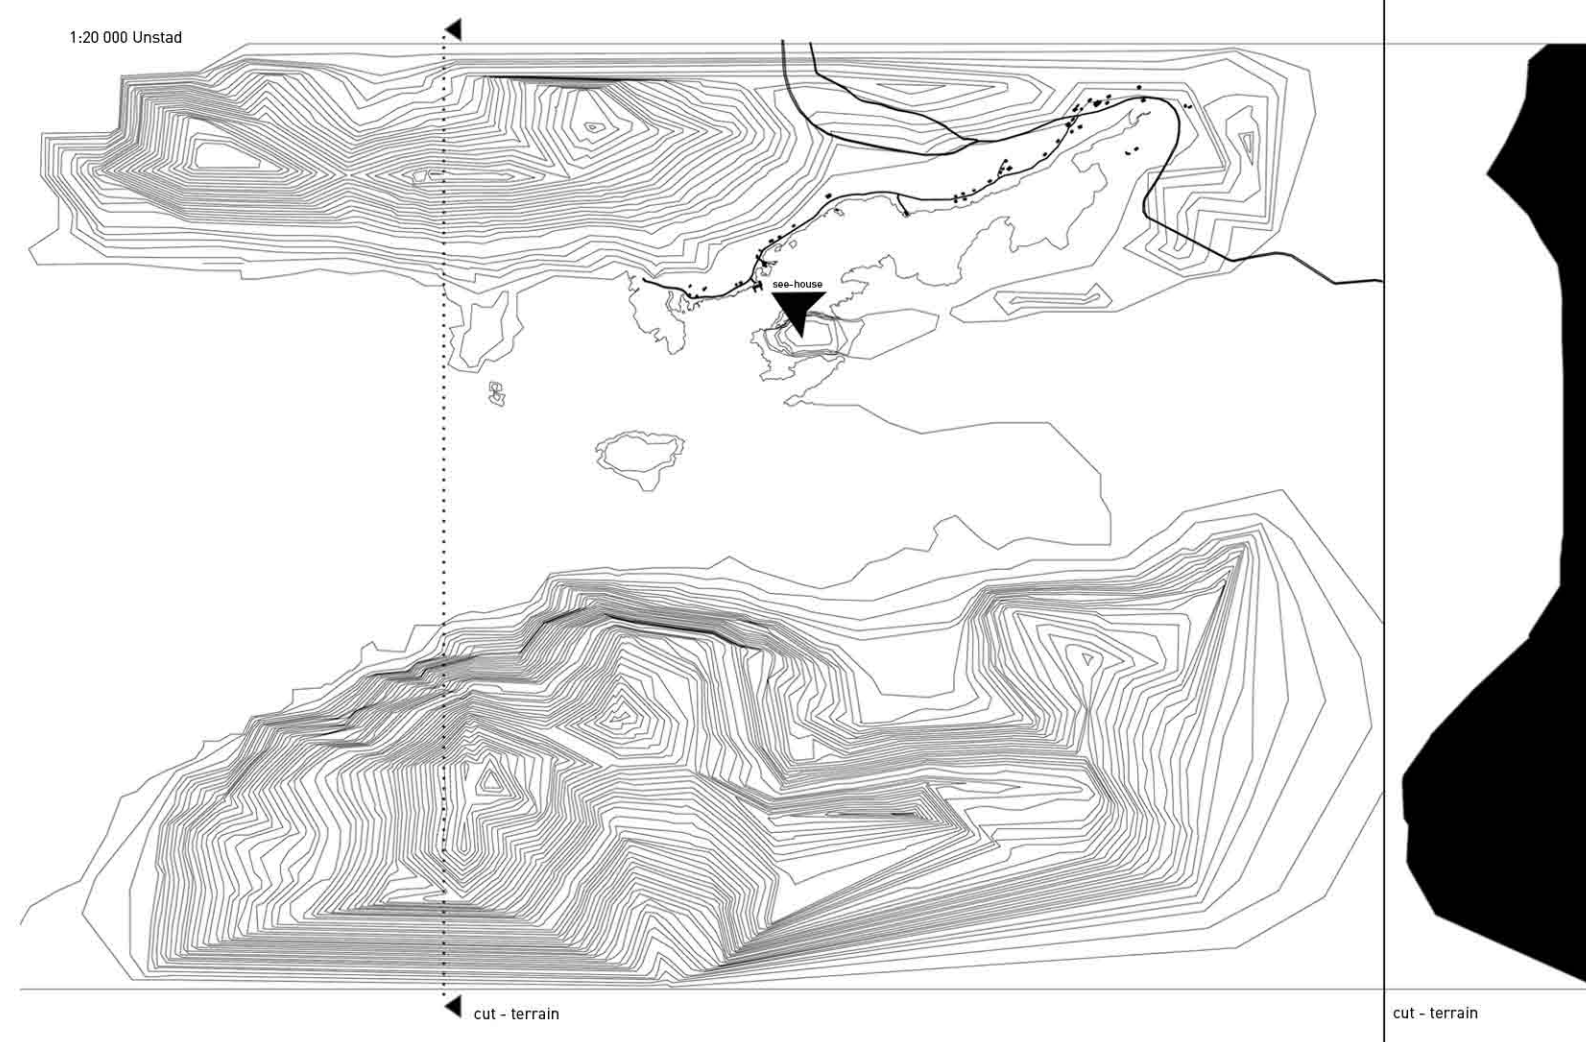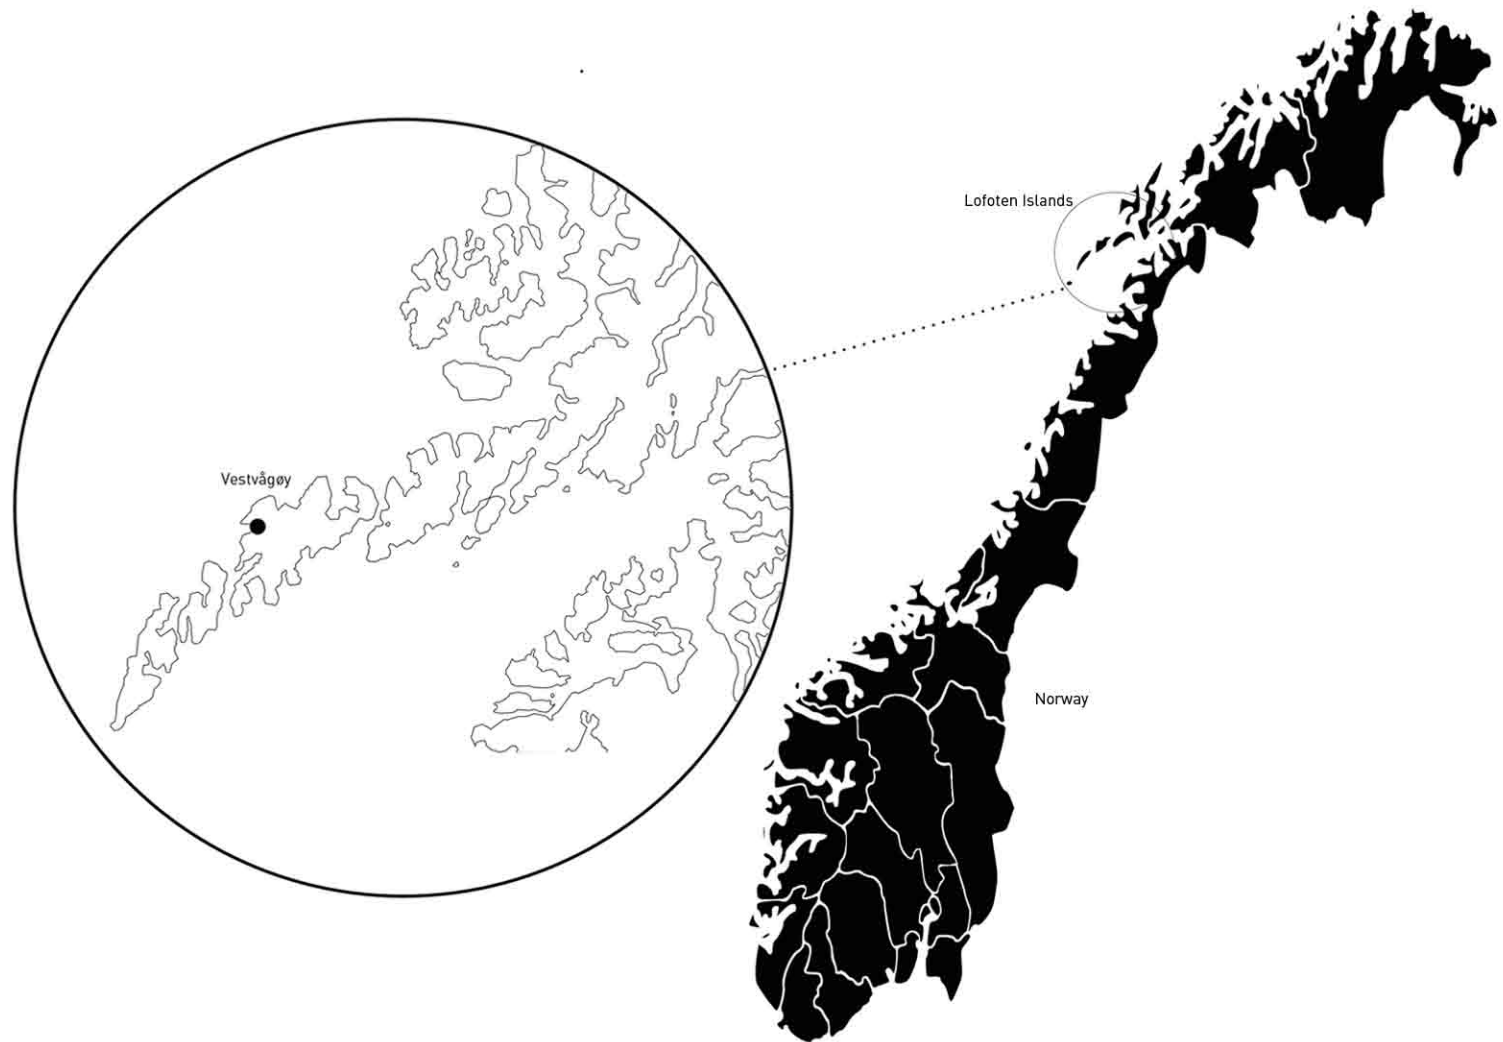

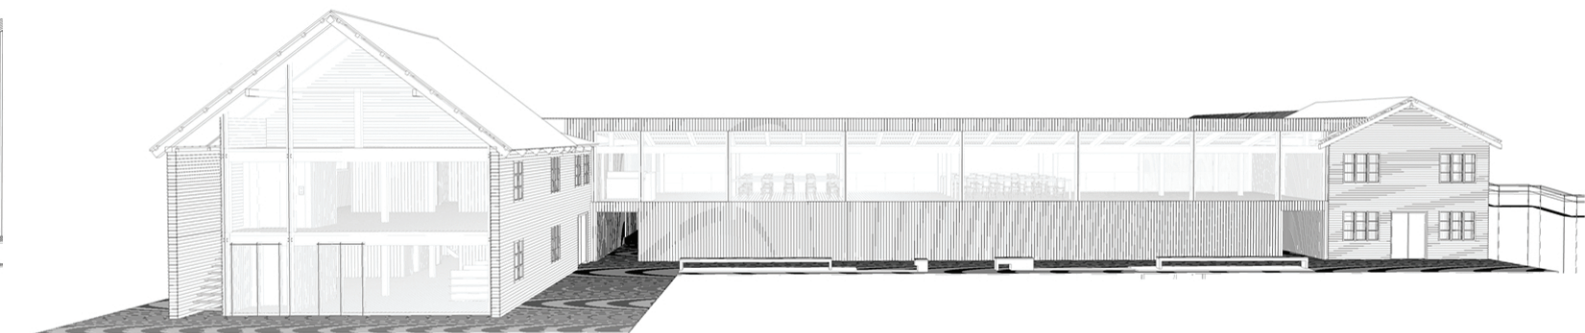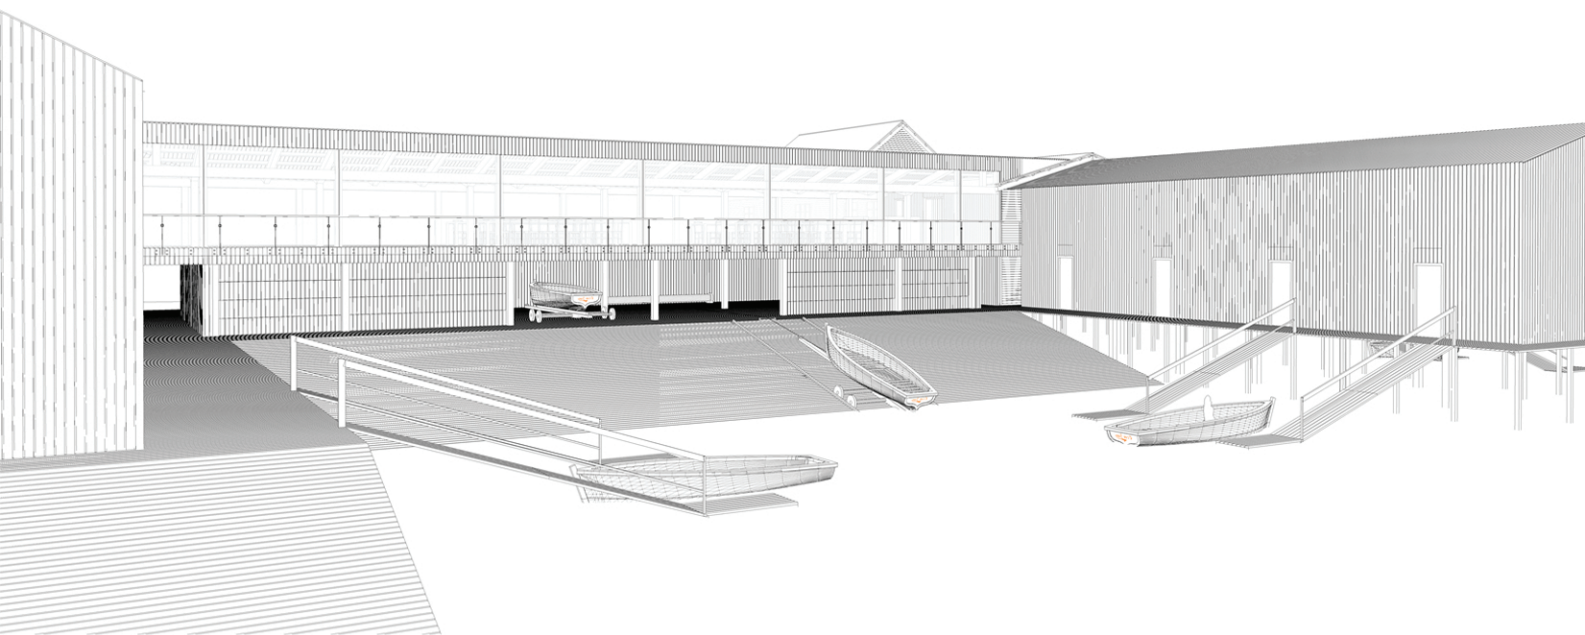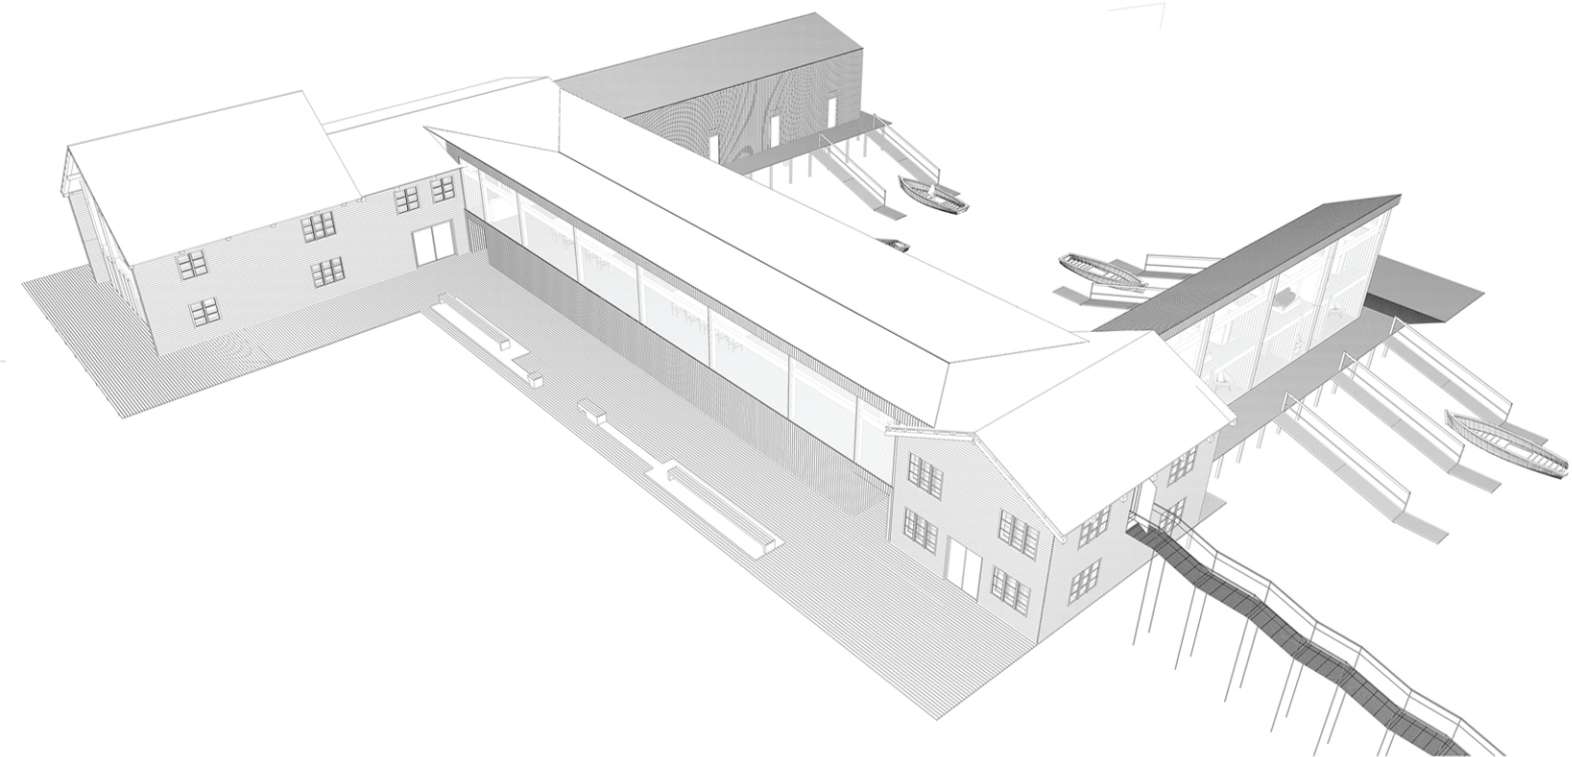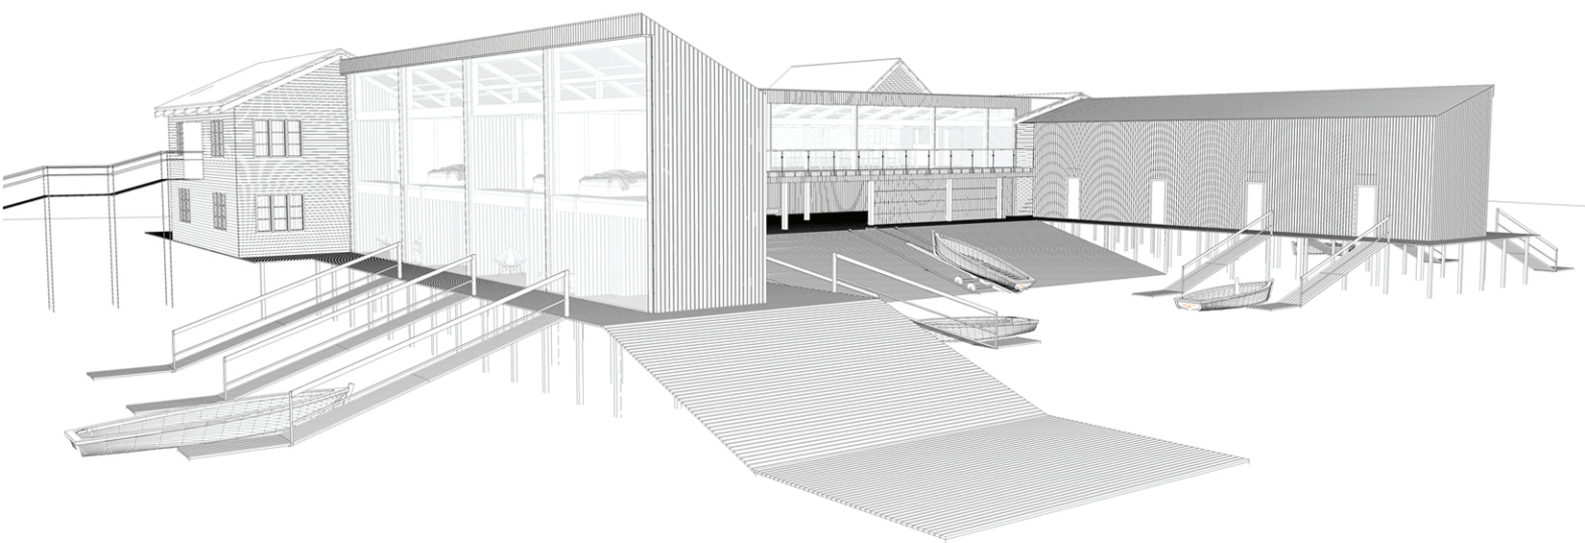





1: 200 situation

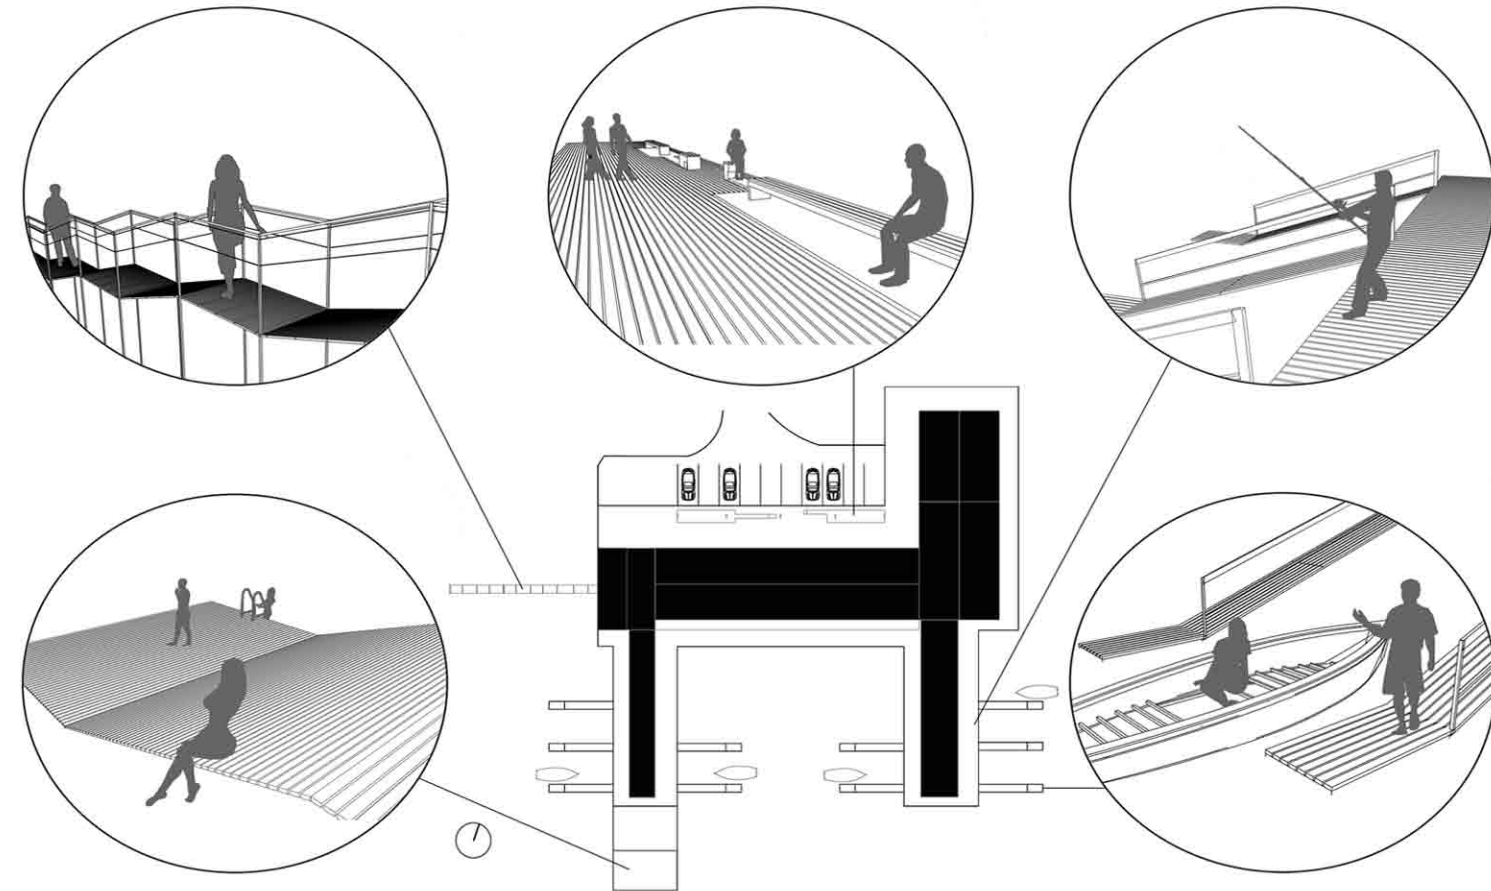








1 : 200 first floor

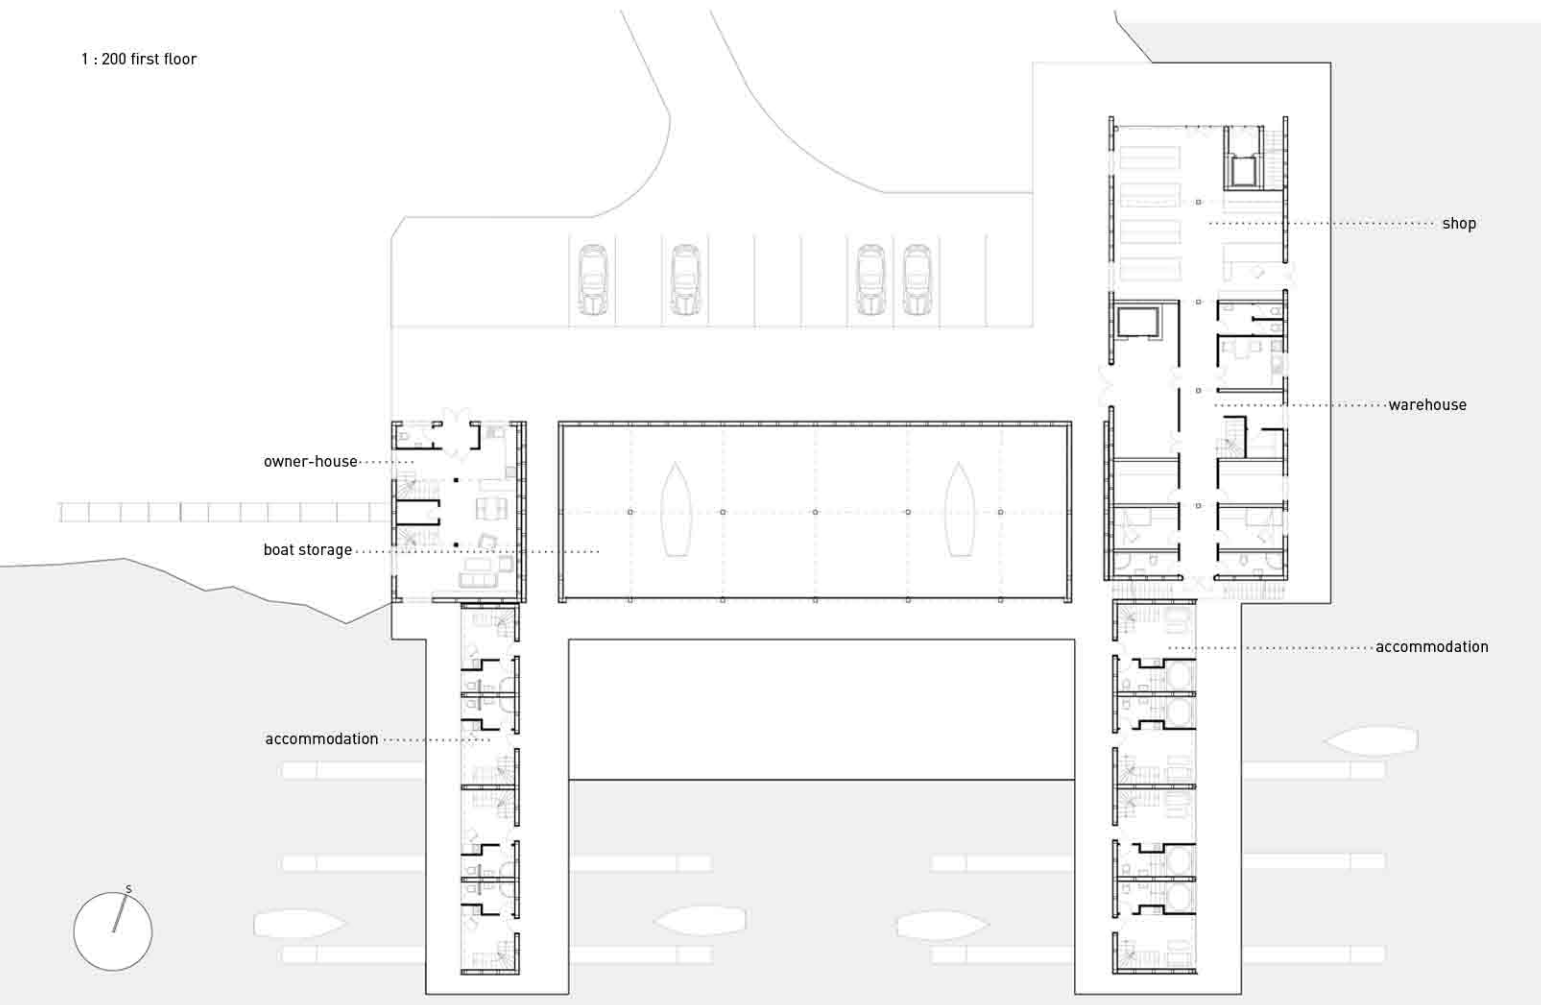

1 : 200 second floor

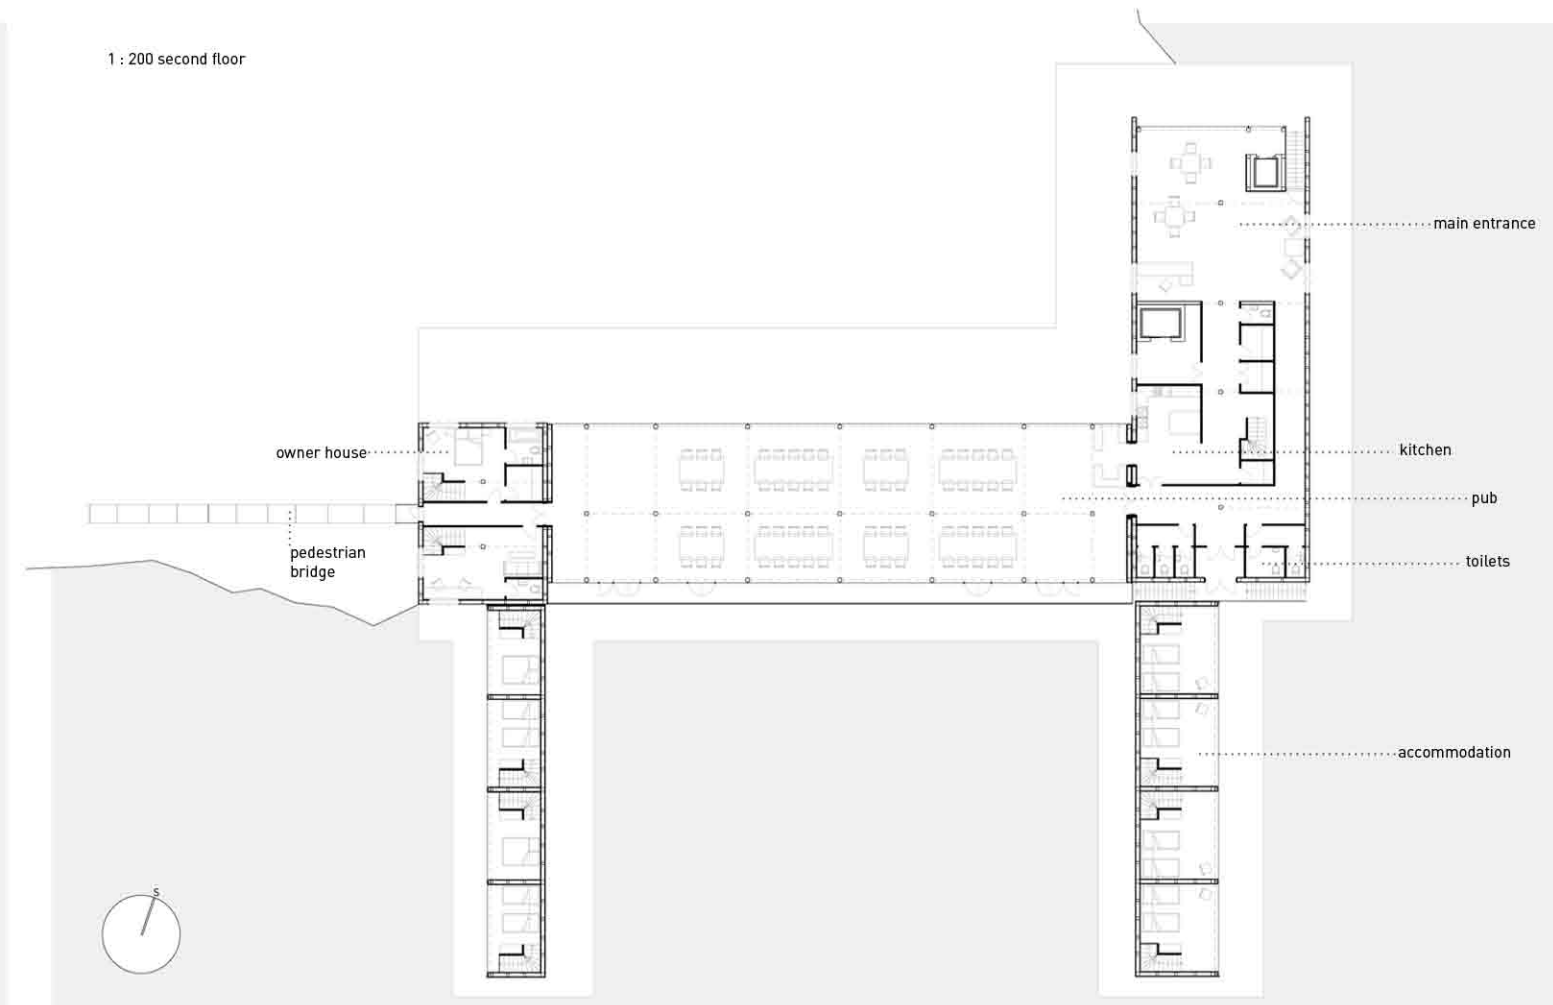



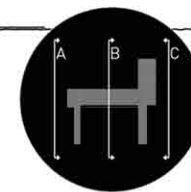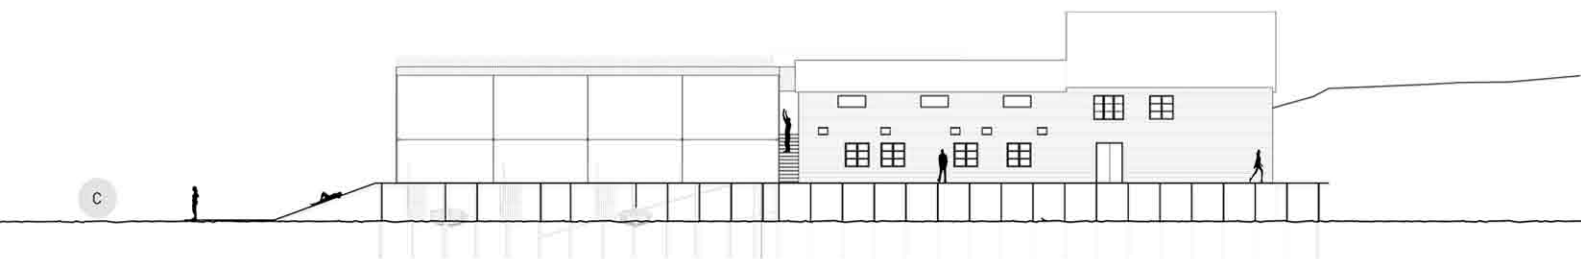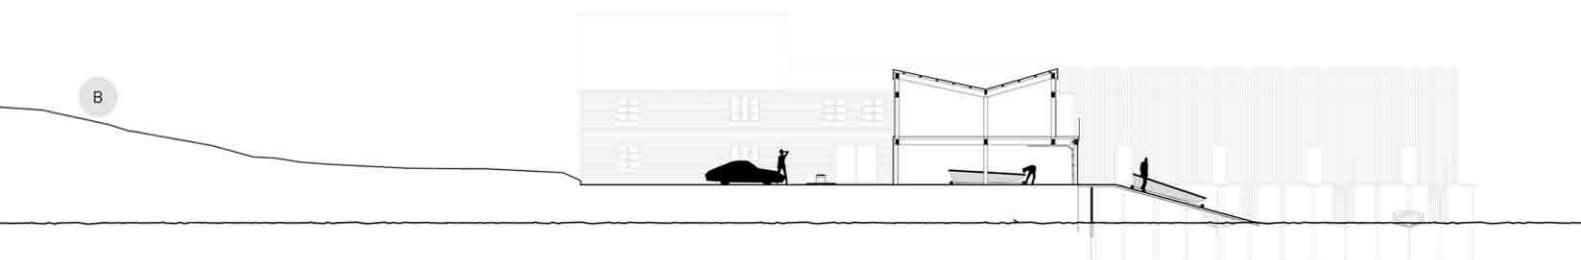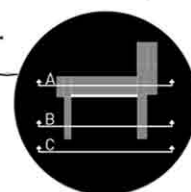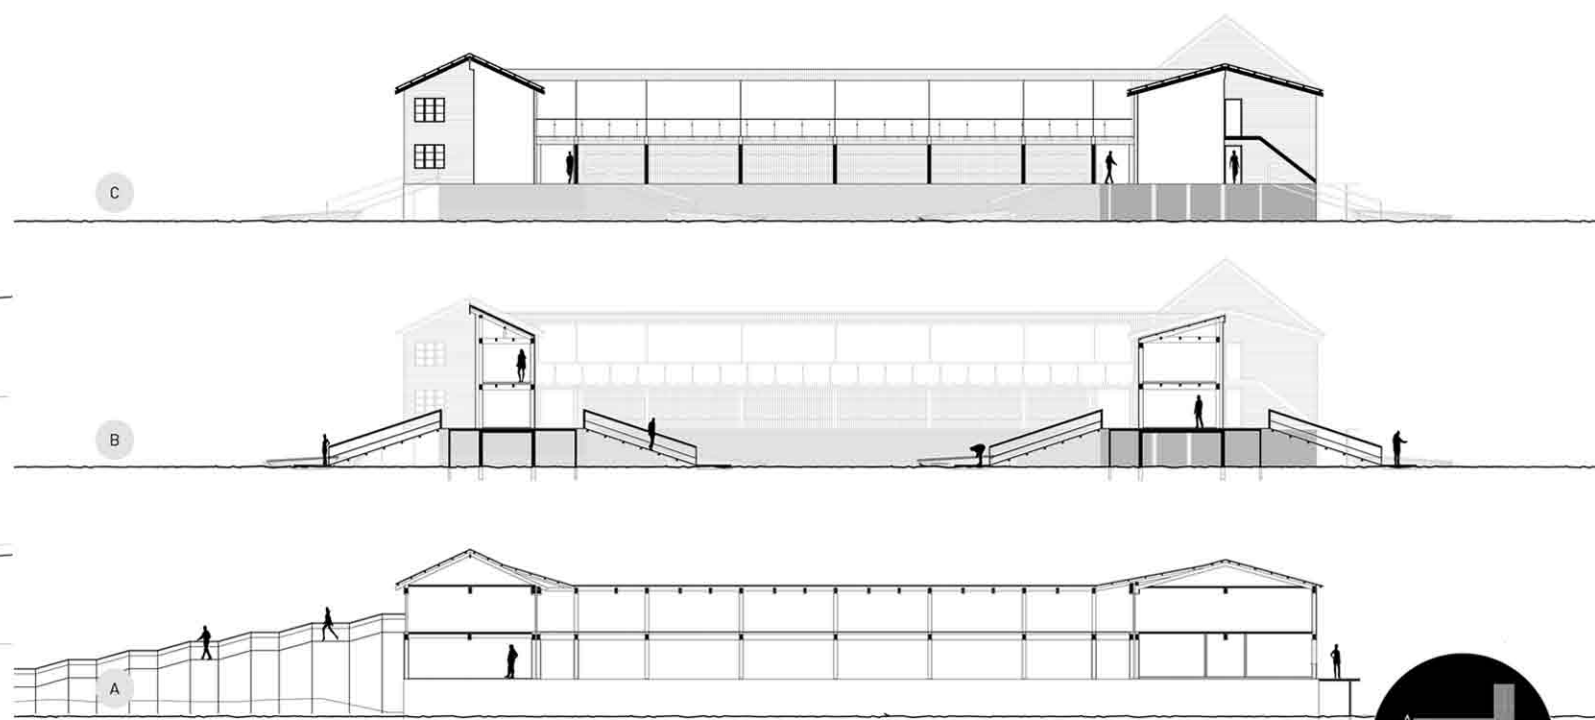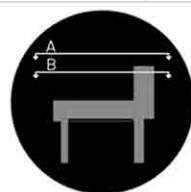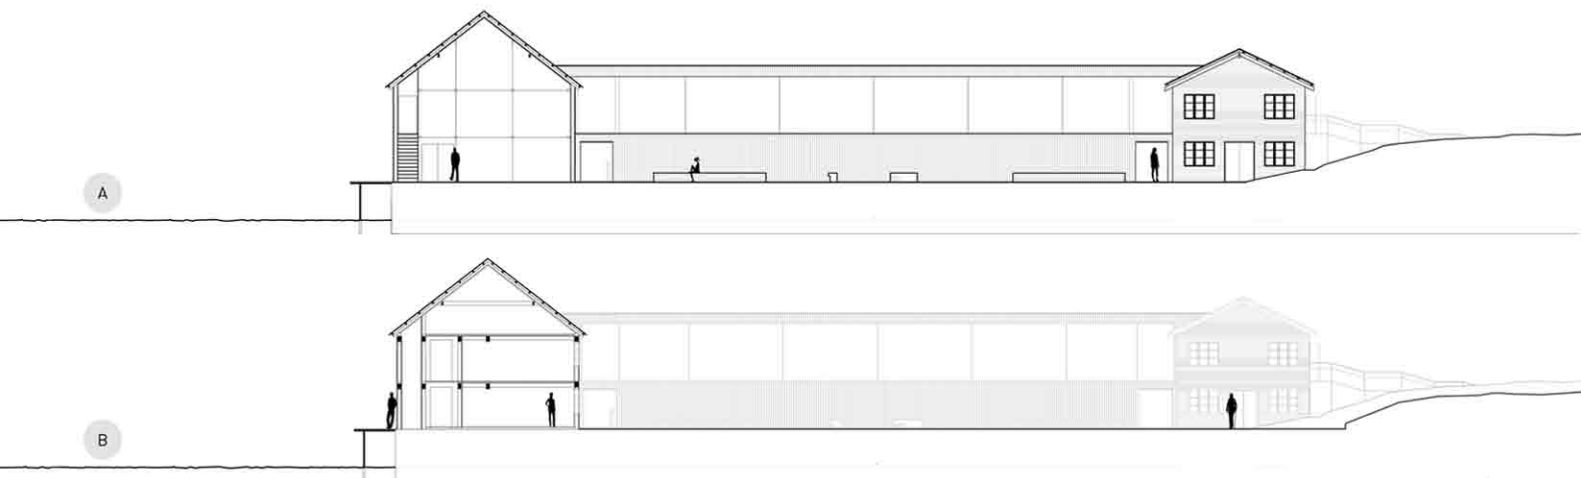

DETAIL roof structure

